


三面式舞台剖面圖

Elevation View of Arena Stage

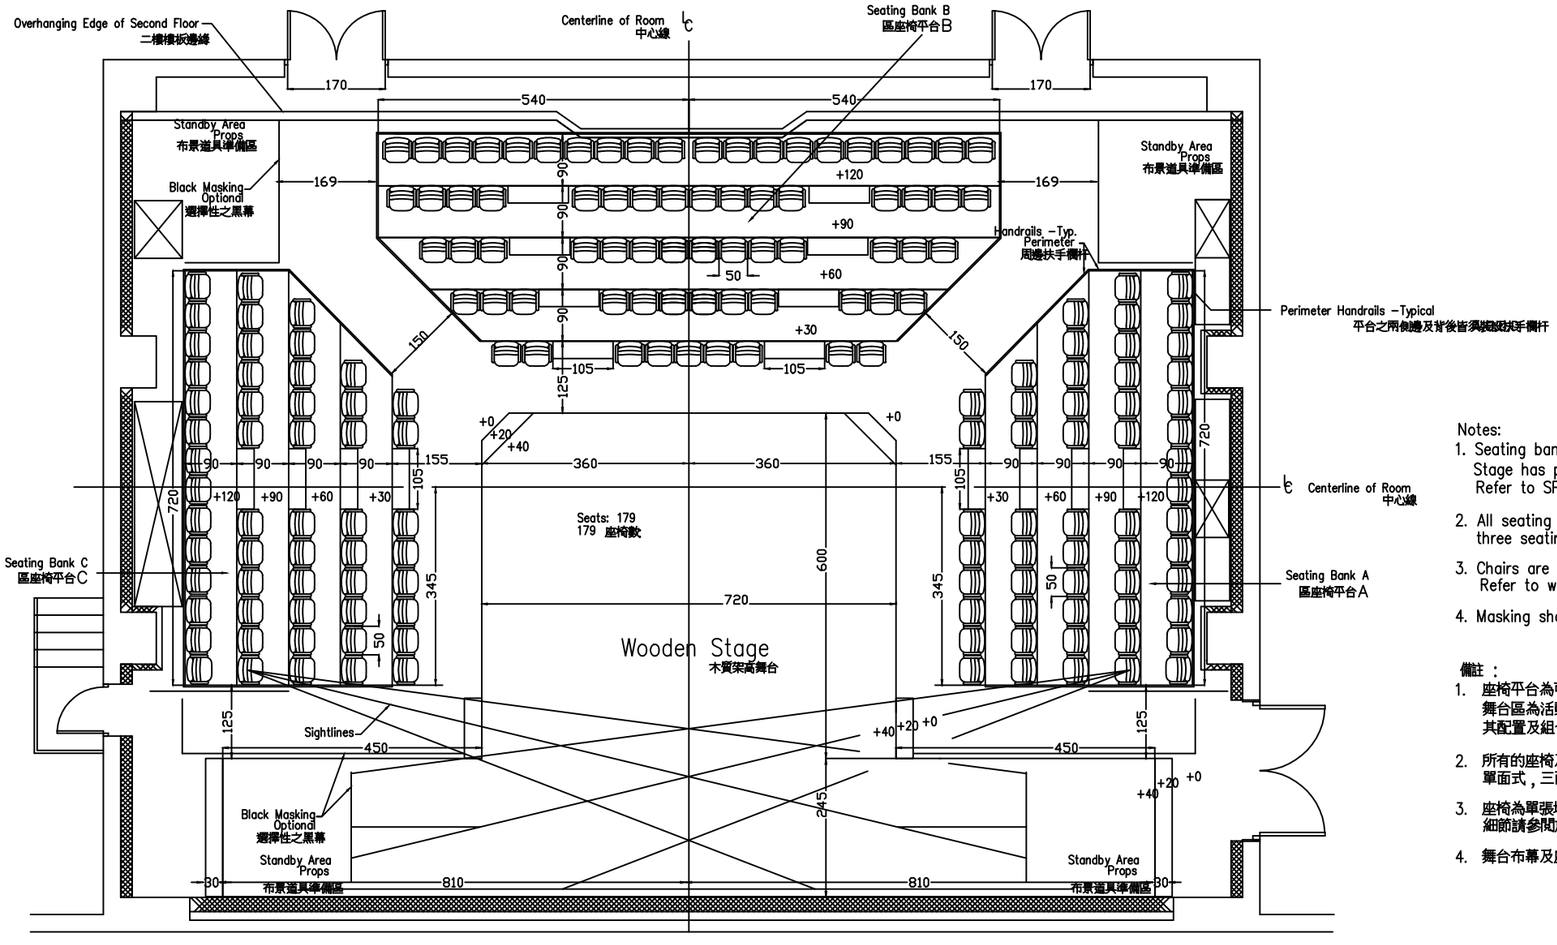

三面式舞台平面圖

Notes:
1. Seating banks have portable aluminum platforms & structure Stage has plywood stress skin platforms on portable stud walls Refer to SP3–1,SP3–2,& SP3–3 for Layout & Assembly
2. All seating and platform structure is reused for each of three seating configurations: Thrust,Arena,& End Stage
3. Chairs are stacking type with padded seats and backs. Refer to written specification for fabrication requirements.
4. Masking shown is optional and not included in this tender

備註 ：
1. 座椅平台為可拆組的鋁製平台與結構
   舞台區為活動支撐架上覆應力張板式平台
   其配置及組合方式詳設計圖 SP3–1,SP3–2,& SP3–3
2. 所有的座椅及平台設備可因應不同演出形式變化組合成
   單面式，三面式，以及環繞式劇場
3. 座椅為單張堆疊型式，並具有泡綿襯墊之座墊及靠背
   細節請參閱施工規範中之生產製造要求
4. 舞台布幕及座椅平台修飾遮幕不包含於本工程

國家兩廳院 National Theater & Concert Hall
國家表演藝術中心 National Performing Arts Center

實驗劇場
EXPERIMENTAL THEATER

PRODUCTION

DIRECTOR

DESIGNER

LIGHTING

SET UP

PERFORM

DRAWN BY

DATE

DRAWING TITLE

ST-7三面式舞台座位平面

ST-7 Three-Sides Stage Floor Plan

SCALE : NO For A3

DRAWING DATE

2017 / 4

PRINT DATE