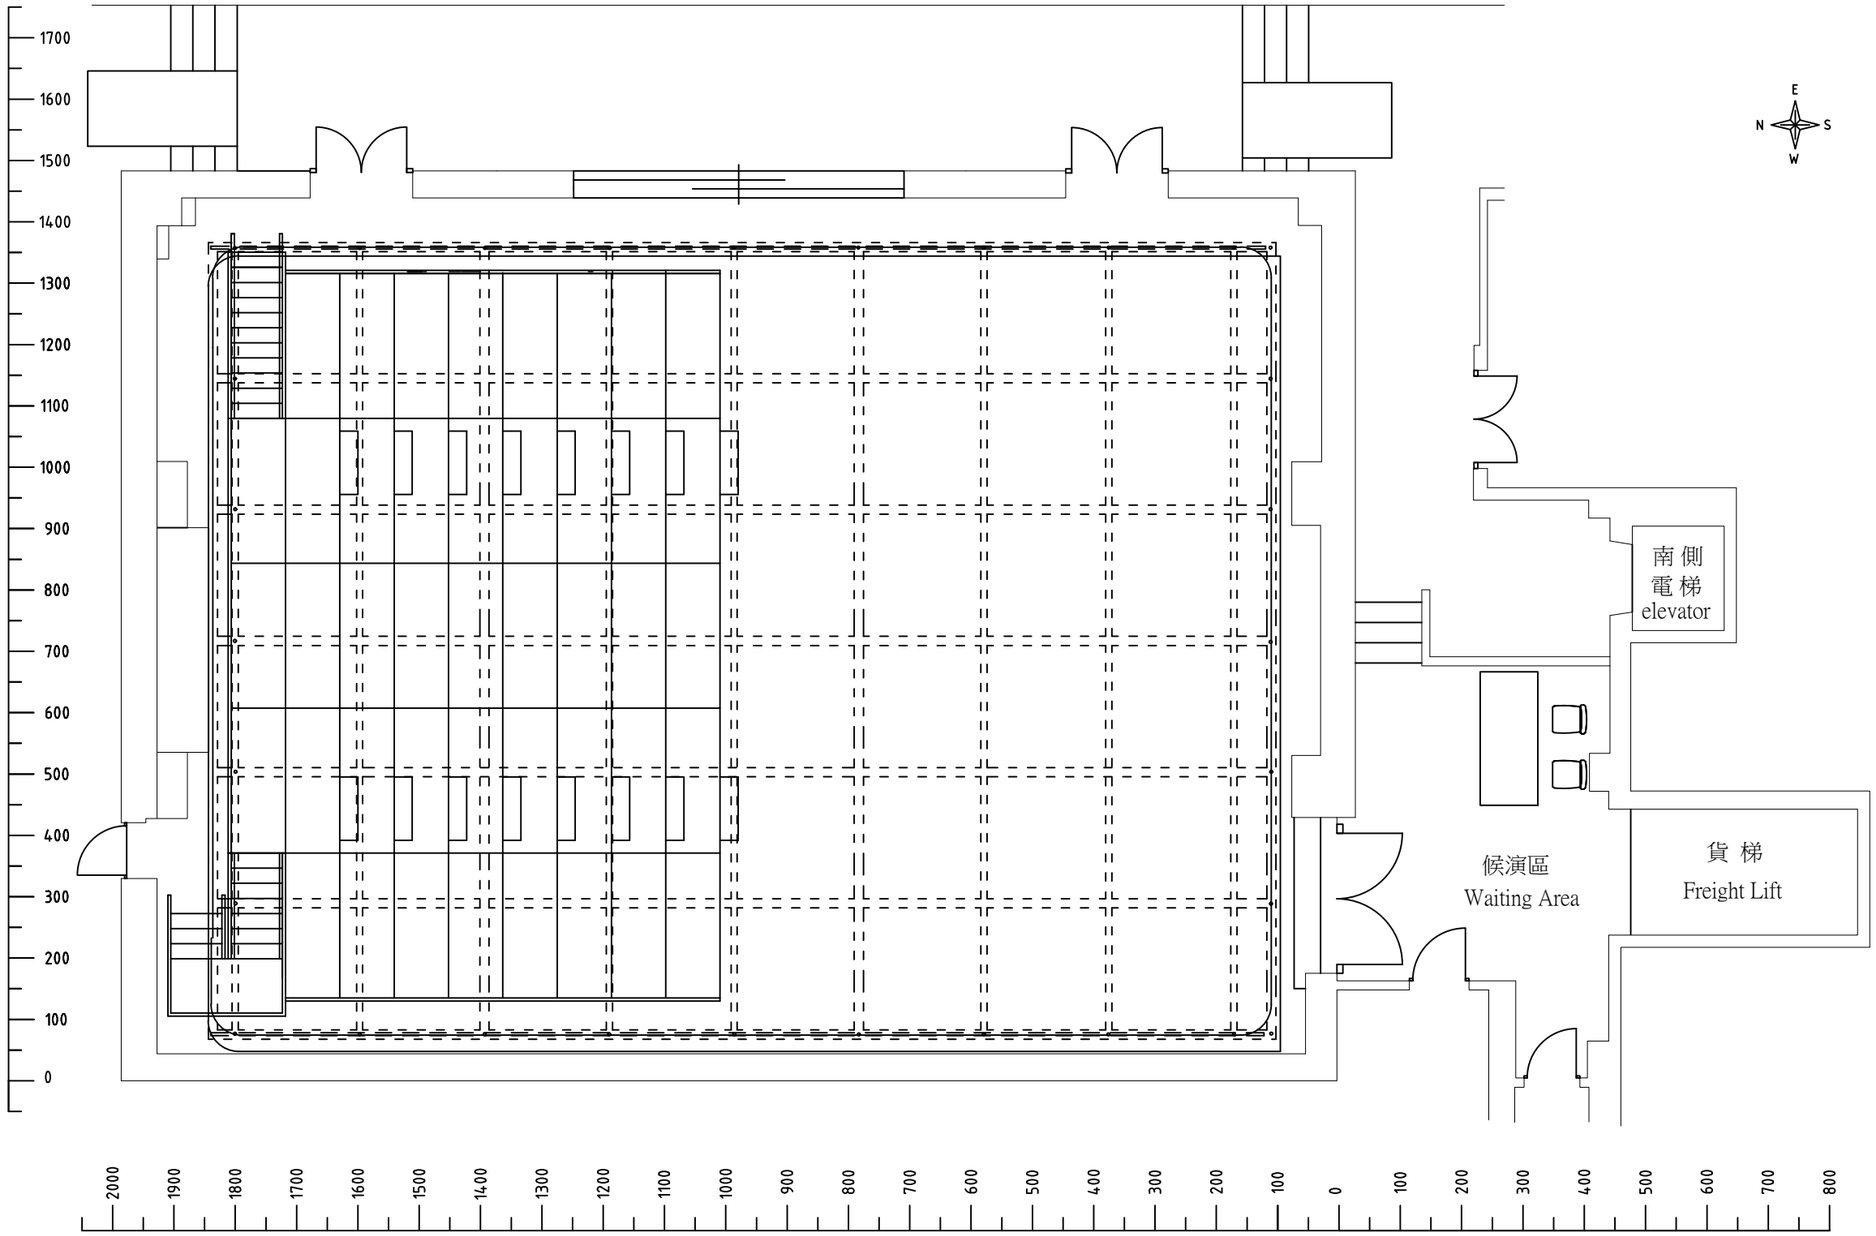


國家兩廳院
National Theater & Concert Hall
國家表演藝術中心 National Performing Arts Center

實驗劇場
EXPERIMENTAL THEATER

PRODUCTION

DIRECTOR

DESIGNER

LIGHTING

SET UP

PERFORM

DRAWN BY

DATE

DRAWING TITLE

ST-1 舞台平面圖(一)

ST-1 Stage Floor Plan (One)

SCALE : 1/100 For A3

DRAWING DATE

2017 / 4

PRINT DATE