

Notes:

1. Seating banks have portable aluminum platforms & structure
   Stage has plywood stress skin platforms on portable stud walls
2. All seating and platform structure is reused for each of
   Refer to SP3-1,SP3-2,& SP3-3 for Layout & Assembly
3. Chairs are stacking type with padded seats and backs.
   three seating configurations: Thrust,Arena,& End Stage
4. Masking shown is optional and not included in this tender
   Refer to written specification for fabrication requirements.

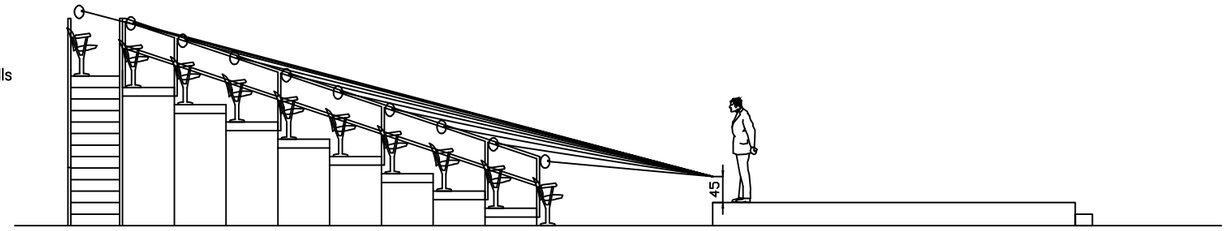

單面式舞台剖面圖

Elevation View of End Stage

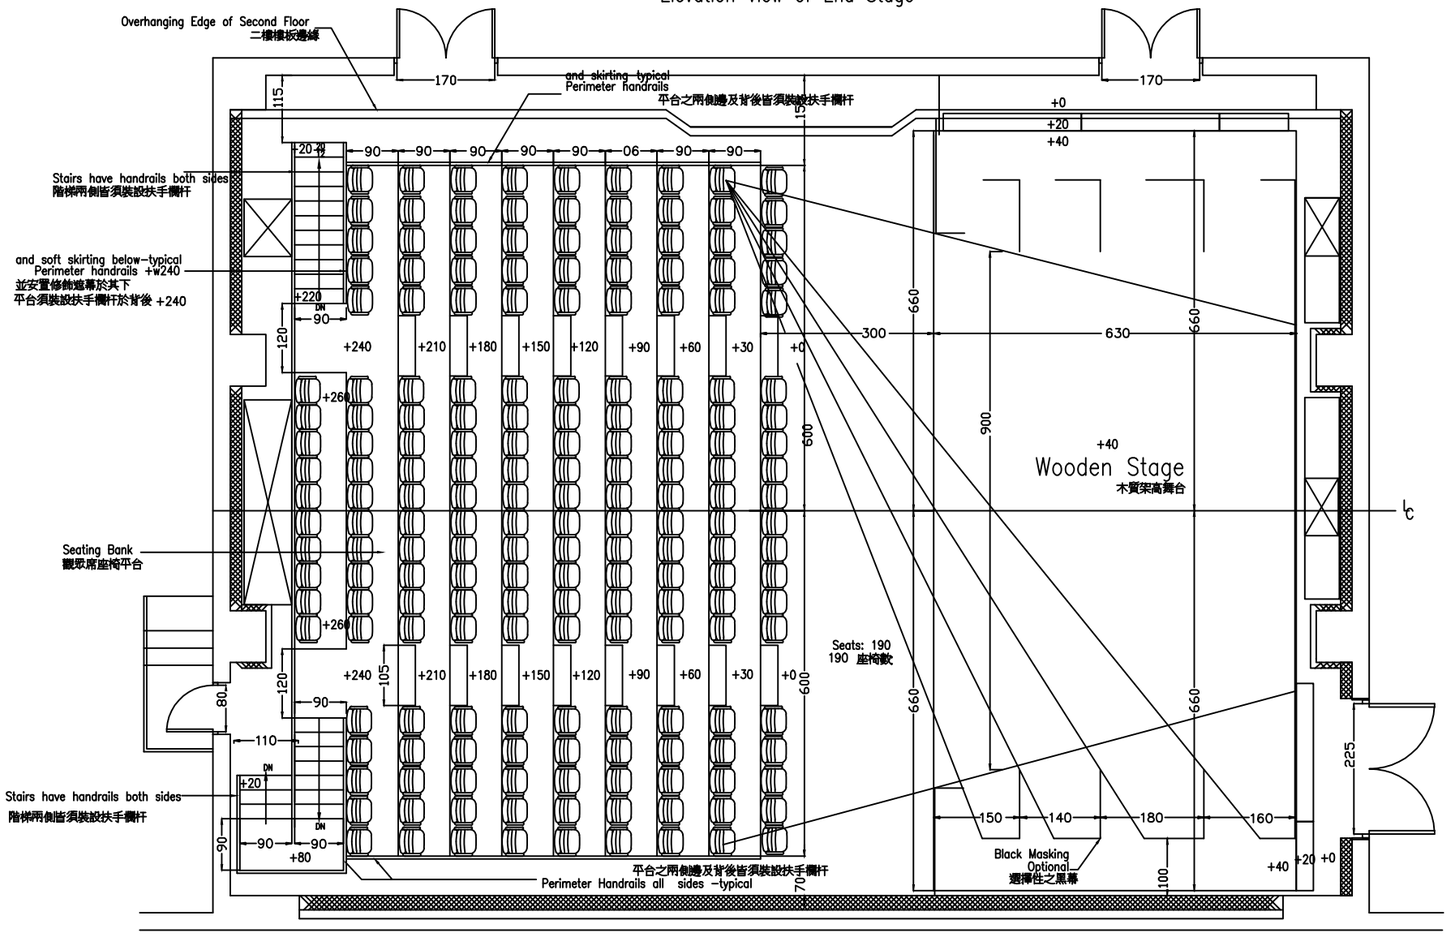

單面式舞台平面圖

Plan View of End Stage

國家兩廳院
National Theater & Concert Hall
國家表演藝術中心 National Performing Arts Center

實驗劇場
EXPERIMENTAL THEATER

PRODUCTION	
DIRECTOR	
DESIGNER	
LIGHTING	
SET UP	
PERFORM	
DRAWN BY	
DATE	
DRAWING TITLE	ST-5 單面式舞台座位平面 ST-5 Single-Side Stage Floor Plan
SCALE	: No
DRAWING DATE	2017 / 4
PRINT DATE	