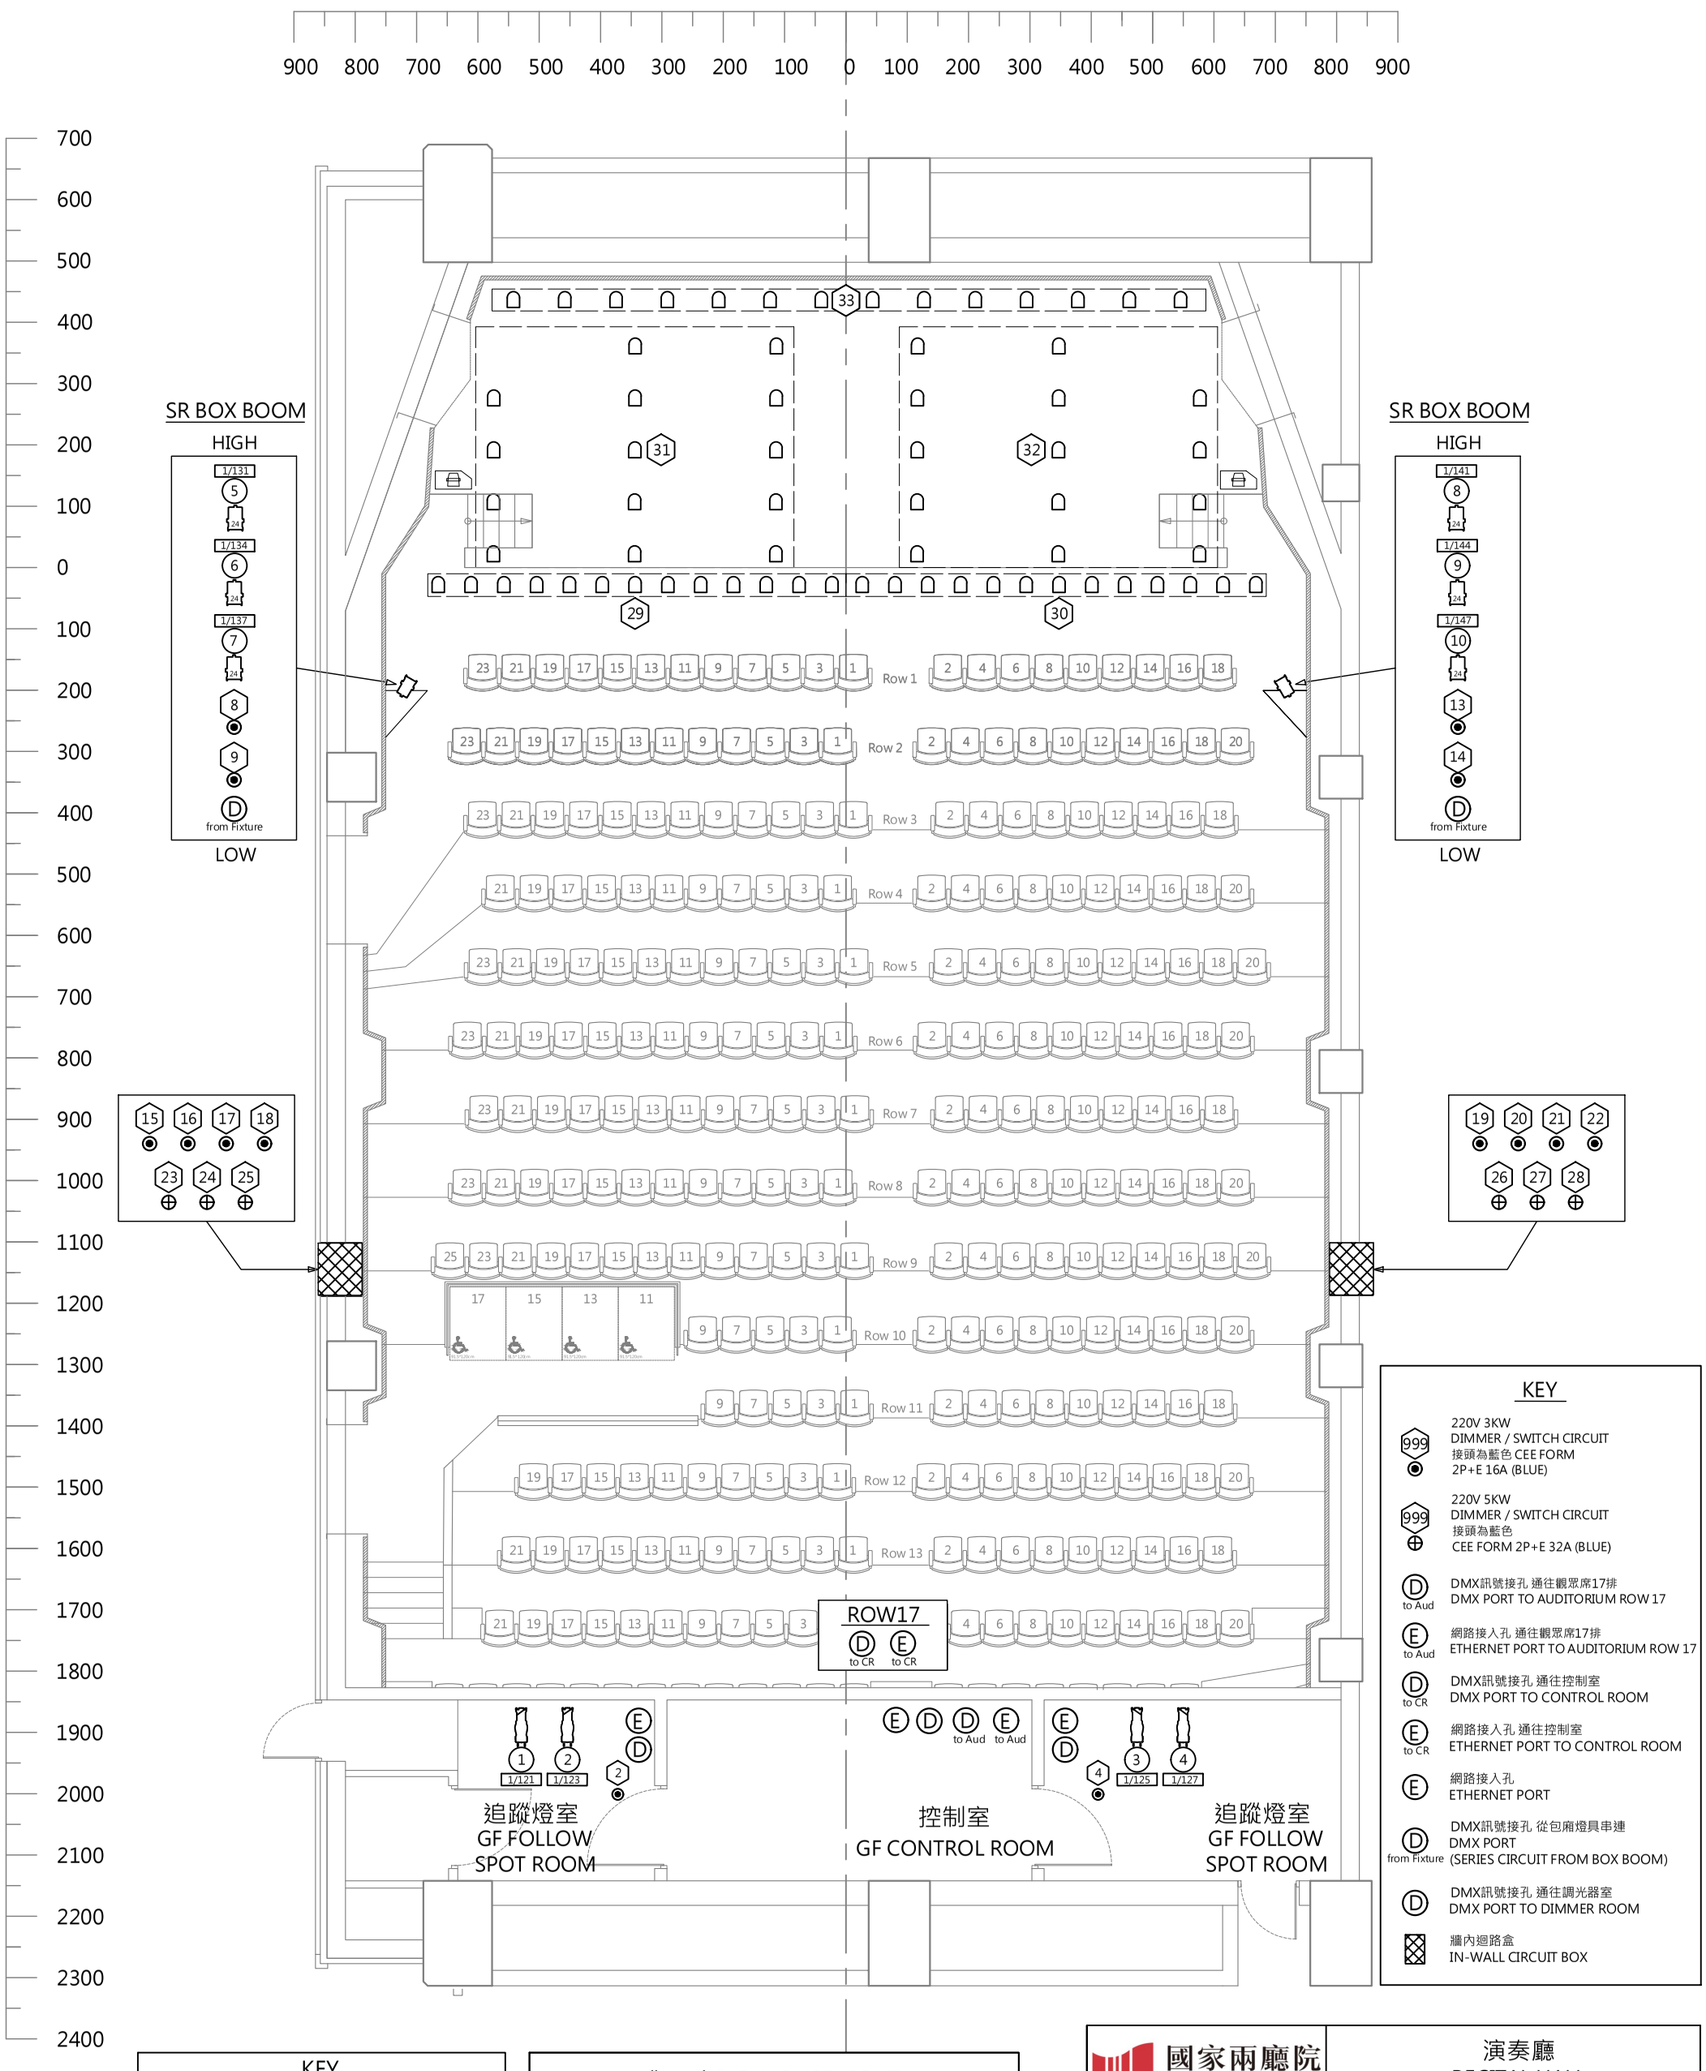


KEY

- 220V 3KW DIMMER / SWITCH CIRCUIT 接頭為藍色 CEE FORM 2P+E 16A (BLUE)
- 220V 5KW DIMMER / SWITCH CIRCUIT 接頭為藍色 CEE FORM 2P+E 32A (BLUE)
- DMX訊號接孔 通往觀眾席17排 DMX PORT TO AUDITORIUM ROW 17
- 網路接入孔 通往觀眾席17排 ETHERNET PORT TO AUDITORIUM ROW 17
- DMX訊號接孔 通往控制室 DMX PORT TO CONTROL ROOM
- 網路接入孔 通往控制室 ETHERNET PORT TO CONTROL ROOM
- 網路接入孔 ETHERNET PORT
- DMX訊號接孔 從包廂燈具串連 DMX PORT (SERIES CIRCUIT FROM BOX BOOM)
- DMX訊號接孔 通往調光器室 DMX PORT TO DIMMER ROOM
- 牆內迴路盒 IN-WALL CIRCUIT BOX

KEY

- PROLIGHTS ECLPROFILE FWTU 26 DEG @270W LED 3200K 3W*91, 7.3KG, MODE : BASIC [2CH]
- PROLIGHTS ECLPAR TU 24 DEG @270W LED 3200K 177W, 5.5KG, MODE : [3CH]
- LED PAR 38 12 DEG

1/999 --UNIVERSE/ADDRESS
99 ----CHANNEL NO.

觀眾席照明HOUSE LIGHT

PATCH CHANNEL (16BIT)

(1) 小水晶吊燈 CHANDELIER :
(a) 中間區域 CENTER CH34 (1/51~52)
CH35 (1/53~54)
(b) 兩側區域 OFFSTAGE CH37 (1/57~58)

(2) 後排嵌燈 CEILING RECESSED LIGHT
(IN FRONT OF CONTROL ROOM) : CH36 (1/55~56)

(3) 控制室下方頂燈 CEILING RECESSED LIGHT
(UNDERNEATH THE CONTROL ROOM) : CH37 (1/57~58)

國家兩廳院 NATIONAL THEATER & CONCERT HALL

演奏廳
RECITAL HALL

演奏廳常設燈具、迴路配置圖

RH_LIGHTING INSTRUMENT AND CIRCUIT PLOT

UNIT	SCALE	DATE	SHEET NUMBER
CM	A3 - 1:100	2025/12/05	RH_LX_01