懸吊資訊 RIGGING INFORMATION

桁架編號 TRUSS #	長度 LENGTH (CM)	最高定位 OUT-TRIM (CM)
TRUSS #1	1800	1294
TRUSS #2	1800	1226
TRUSS #3	1800	1149
TRUSS #4	1500	1094
TRUSS #5	1500	1055

- 最低定位 IN-TRIM : 90 CM
- 平均載重限制 WORKING LOAD LIMIT : 500 KG
- 桁架尺寸 TRUSS SIZE : 28.5 CM BOX TRUSS

KEY

- PROLIGHTS ECLPROFILE FWTU 5 DEG @270W LED 3200K 3W*91, 7.3KG, MODE : BASIC [2CH]
- PROLIGHTS ECLPROFILE FWTU 19 DEG @270W LED 3200K 3W*91, 7.3KG, MODE : BASIC [2CH]
- PROLIGHTS ECLPROFILE FWTU 26 DEG @270W LED 3200K 3W*91, 7.3KG, MODE : BASIC [2CH]
- PROLIGHTS ECLPROFILE FWTU 36 DEG @270W LED 3200K 3W*91, 7.3KG, MODE : BASIC [2CH]
- PROLIGHTS ECLPAR TU 24 DEG @270W LED 3200K 177W, 5.5KG, MODE : [3CH]
- LYCIAN SUPERSTAR 2.5 MODEL 1279 @2500W HWI 2500, 80.7KG
- 天花板開孔標示 CEILING OPENING

1/099 --UNIVERSE/ADDRESS
(99) ----CHANNEL NO.

觀眾席照明 HOUSE LIGHT

PATCH CHANNEL (16BIT)

(1) 小水晶燈吊燈 CHANDELIER : CH202 (1/204~205) CH206 (1/212~213)
(2) 小珠燈 CEILING MINI LIGHT : CH205 (1/210~211)
(3) 2樓天花板嵌燈 2F CEILING RECESSED LIGHT : CH200 (1/200~201)
(4) 3樓天花板嵌燈 3F CEILING RECESSED LIGHT : CH201 (202~203)
(5) 十字嵌燈 CROSS FORM RECESSED LIGHT : CH203 (1/206~207)
(6) 牆側嵌燈 WALL RECESSED LIGHT : CH204 (1/208~209)

細部圖面請詳見

PLEASE REFER TO DETAILED DRAWING :
- CH_LX_02 (OVERHEAD)
- CH_LX_03 (FOH)

國家兩廳院 NATIONAL THEATER & CONCERT HALL

國家音樂廳
NATIONAL CONCERT HALL

音樂廳常設燈具配置圖-ALL
CH_LIGHTING INSTRUMENT PLOT-ALL

UNIT	SCALE	DATE	SHEET NUMBER
CM	A3 - 1:160	2025/12/05	CH_LX_01

CL

1500

#5

270

1/407 24 83 | 1/410 24 84 | 1/413 24 85 | 1/416 24 86 | 1/419 24 87 | 1/422 24 88 | 1/425 24 89 | 1/428 24 90

#4

230

1/377 24 73 | 1/380 24 74 | 1/383 24 75 | 1/386 24 76 | 1/389 24 77 | 1/392 24 78 | 1/395 24 79 | 1/398 24 80 | 1/401 24 81 | 1/404 24 82

#3

228

1/347 24 63 | 1/350 24 64 | 1/353 24 65 | 1/356 24 66 | 1/359 24 67 | 1/362 24 68 | 1/365 24 69 | 1/368 24 70 | 1/371 24 71 | 1/374 24 72

#2

232

1/311 24 51 | 1/314 24 52 | 1/317 24 53 | 1/320 24 54 | 1/323 24 55 | 1/326 24 56 | 1/329 24 57 | 1/332 24 58 | 1/335 24 59 | 1/338 24 60 | 1/341 24 61 | 1/344 24 62

#1

1800

296

21 35 33 31 29 27

KEY

24 PROLIGHTS ECLPAR TU 24 DEG @270W
LED 3200K 177W, 5.5KG, MODE : [3CH]

天花板開孔標示
CEILING OPENING

1/999 --UNIVERSE/ADDRESS

99 ----CHANNEL NO.

國家兩廳院 NATIONAL THEATER & CONCERT HALL

國家音樂廳
NATIONAL CONCERT HALL

音樂廳常設燈具配置圖-OVERHEAD
CH_LIGHTING INSTRUMENT PLOT-OVERHEAD

UNIT	SCALE	DATE	SHEET NUMBER
CM	A3 - 1:60	2025/12/05	CH_LX_02

KEY

PROLIGHTS ECLPROFILE FWTU 5 DEG @270W
LED 3200K 3W*91, 7.3KG, MODE : BASIC [2CH]

PROLIGHTS ECLPROFILE FWTU 19 DEG @270W
LED 3200K 3W*91, 7.3KG, MODE : BASIC [2CH]

PROLIGHTS ECLPROFILE FWTU 26 DEG @270W
LED 3200K 3W*91, 7.3KG, MODE : BASIC [2CH]

PROLIGHTS ECLPROFILE FWTU 36 DEG @270W
LED 3200K 3W*91, 7.3KG, MODE : BASIC [2CH]

PROLIGHTS ECLPAR TU 24 DEG @270W
LED 3200K 177W, 5.5KG, MODE : [3CH]

LYCIAN SUPERSTAR 2.5 MODEL 1279 @2500W
HWI 2500, 80.7KG

觀眾席照明 HOUSE LIGHT

PATCH CHANNEL (16BIT)

(1) 小水晶燈吊燈 CHANDELIER：CH202 (1/204~205)
CH206 (1/212~213)

(2) 小珠燈 CEILING MINI LIGHT：CH205 (1/210~211)

(3) 2樓天花板嵌燈 2F CEILING RECESSED LIGHT：CH200 (1/200~201)


(4) 3樓天花板嵌燈 3F CEILING RECESSED LIGHT：CH201 (202~203)

(5) 十字嵌燈 CROSS FORM RECESSED LIGHT：CH203 (1/206~207)


(6) 牆側嵌燈 WALL RECESSED LIGHT：CH204 (1/208~209)


1/999 --UNIVERSE/ADDRESS

99 ----CHANNEL NO.

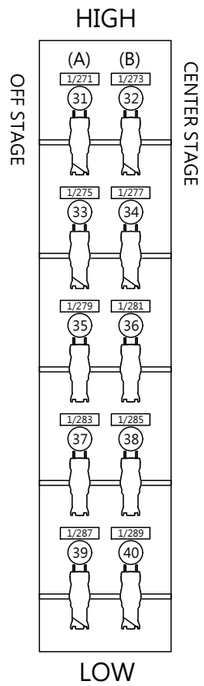


SR BOX BOOM

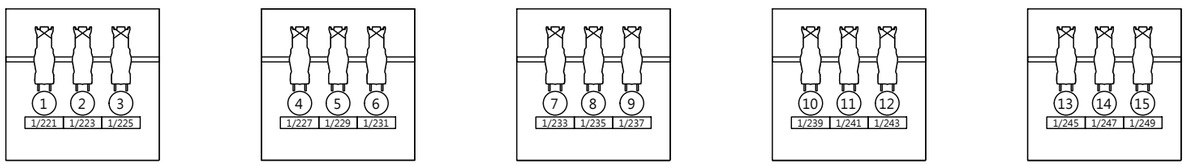

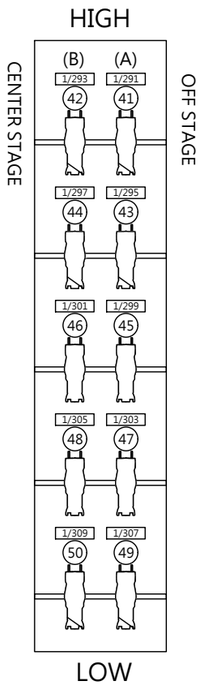

SL BOX BOOM

CATWALK #1

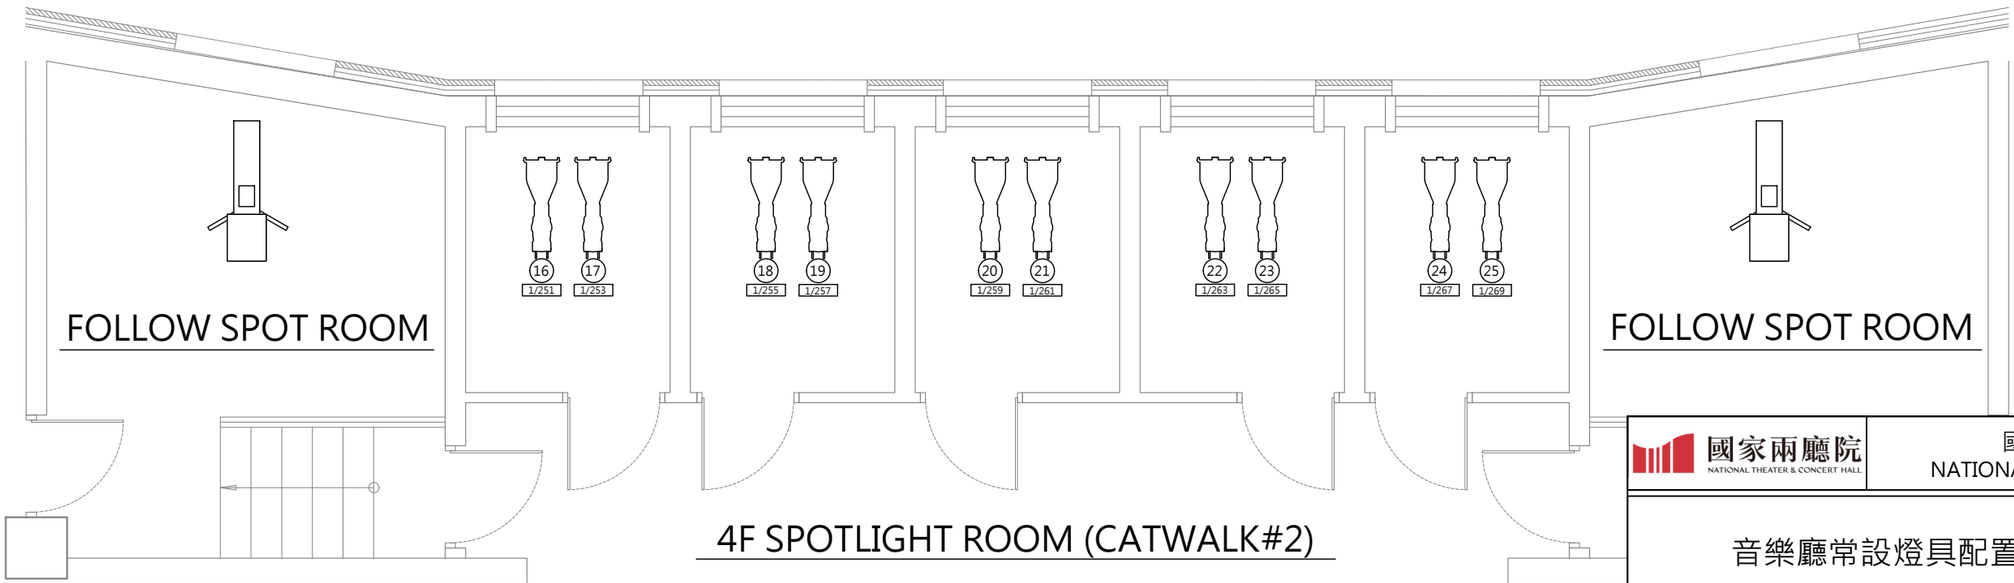

4F SPOTLIGHT ROOM (CATWALK#2)

國家兩廳院 NATIONAL THEATER & CONCERT HALL

國家音樂廳
NATIONAL CONCERT HALL

音樂廳常設燈具配置圖-FOH
CH_LIGHTING INSTRUMENT PLOT-FOH

UNIT	SCALE	DATE	SHEET NUMBER
CM	A3 - 1:60	2025/12/05	CH_LX_03