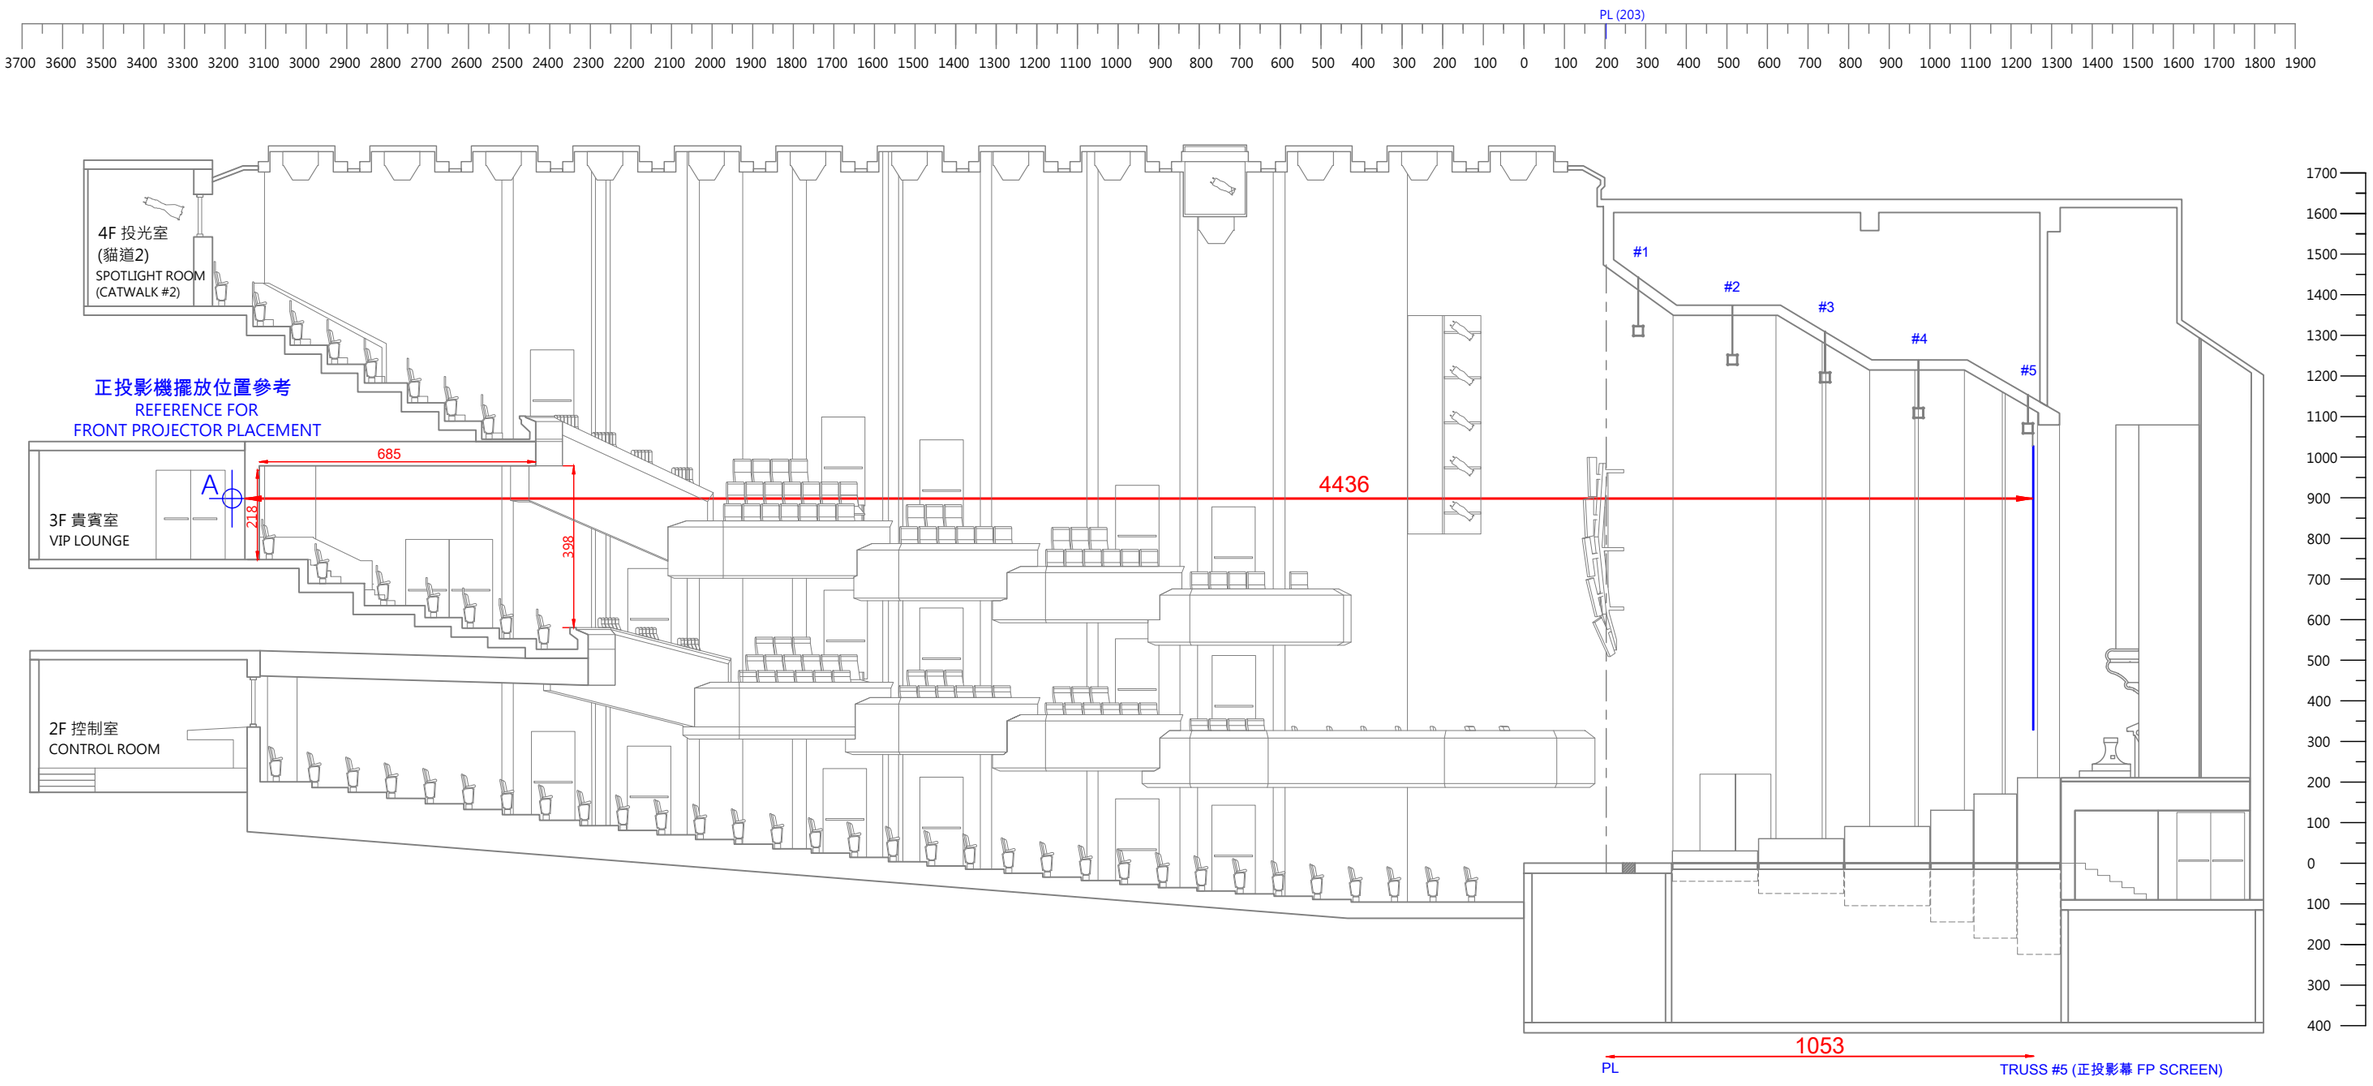


投影說明參考 PROJECTION REFERENCE

- 投影機設置於3樓貴賓室，至TRUSS #5 投影幕距離為4436 CM，相關距離數據如下提供參考。請依演出與設計需求，選擇合適投影機型號。
  THE PROJECTOR IS LOCATED IN THE 3F VIP LOUNGE, WITH A DISTANCE OF 4436 CM TO THE FRONT PROJECTION SCREEN HUNG ON TRUSS #5.
  DISTANCE INFORMATION IS PROVIDED FOR REFERENCE. PLEASE SELECT A SUITABLE PROJECTOR MODEL BASED ON PERFORMANCE AND DESIGN REQUIREMENTS.

設置投影機於貴賓包廂至舞台投影幕的參考距離
REFERENCE DISTANCE FROM THE PROJECTOR (A) IN THE VIP LOUNGE TO THE PROJECTION SCREEN ON STAGE.

- A ⟷ TRUSS #1：3465 CM
- A ⟷ TRUSS #2：3697 CM
- A ⟷ TRUSS #3：3925 CM
- A ⟷ TRUSS #4：4155 CM
- A ⟷ TRUSS #5：4436 CM
- A ⟷ 管風琴 PIPE ORGAN：4640 CM

正投影幕 (黑/白) FRONT PROJECTION SCREEN (BLACK/WHITE)

- 尺寸 DIMENSION：
  外框 FRAME：1240 CM x 700 CM
  投影面積 PROJECTION AREA：1220 CM x 680 CM
- 廠牌 BRAND：GERRIETS
- 型號 MODEL：
  黑 BLACK：FRONT AND REAR PROJECTION SCREEN SHOW®
  白 WHITE：FRONT PROJECTION SCREEN OPERA®
  框 FRAME：VARIO 64 FRAME SYSTEM VARIOLOCK

國家兩廳院 NATIONAL THEATER & CONCERT HALL

國家音樂廳
NATIONAL CONCERT HALL

音樂廳正投影機擺放位置參考圖
CH_REFERENCE FOR FRONT PROJECTOR PLACEMENT PLOT

UNIT	SCALE	DATE	SHEET NUMBER
CM	A3 - 1:150	2025/12/05	CH_PJX_01